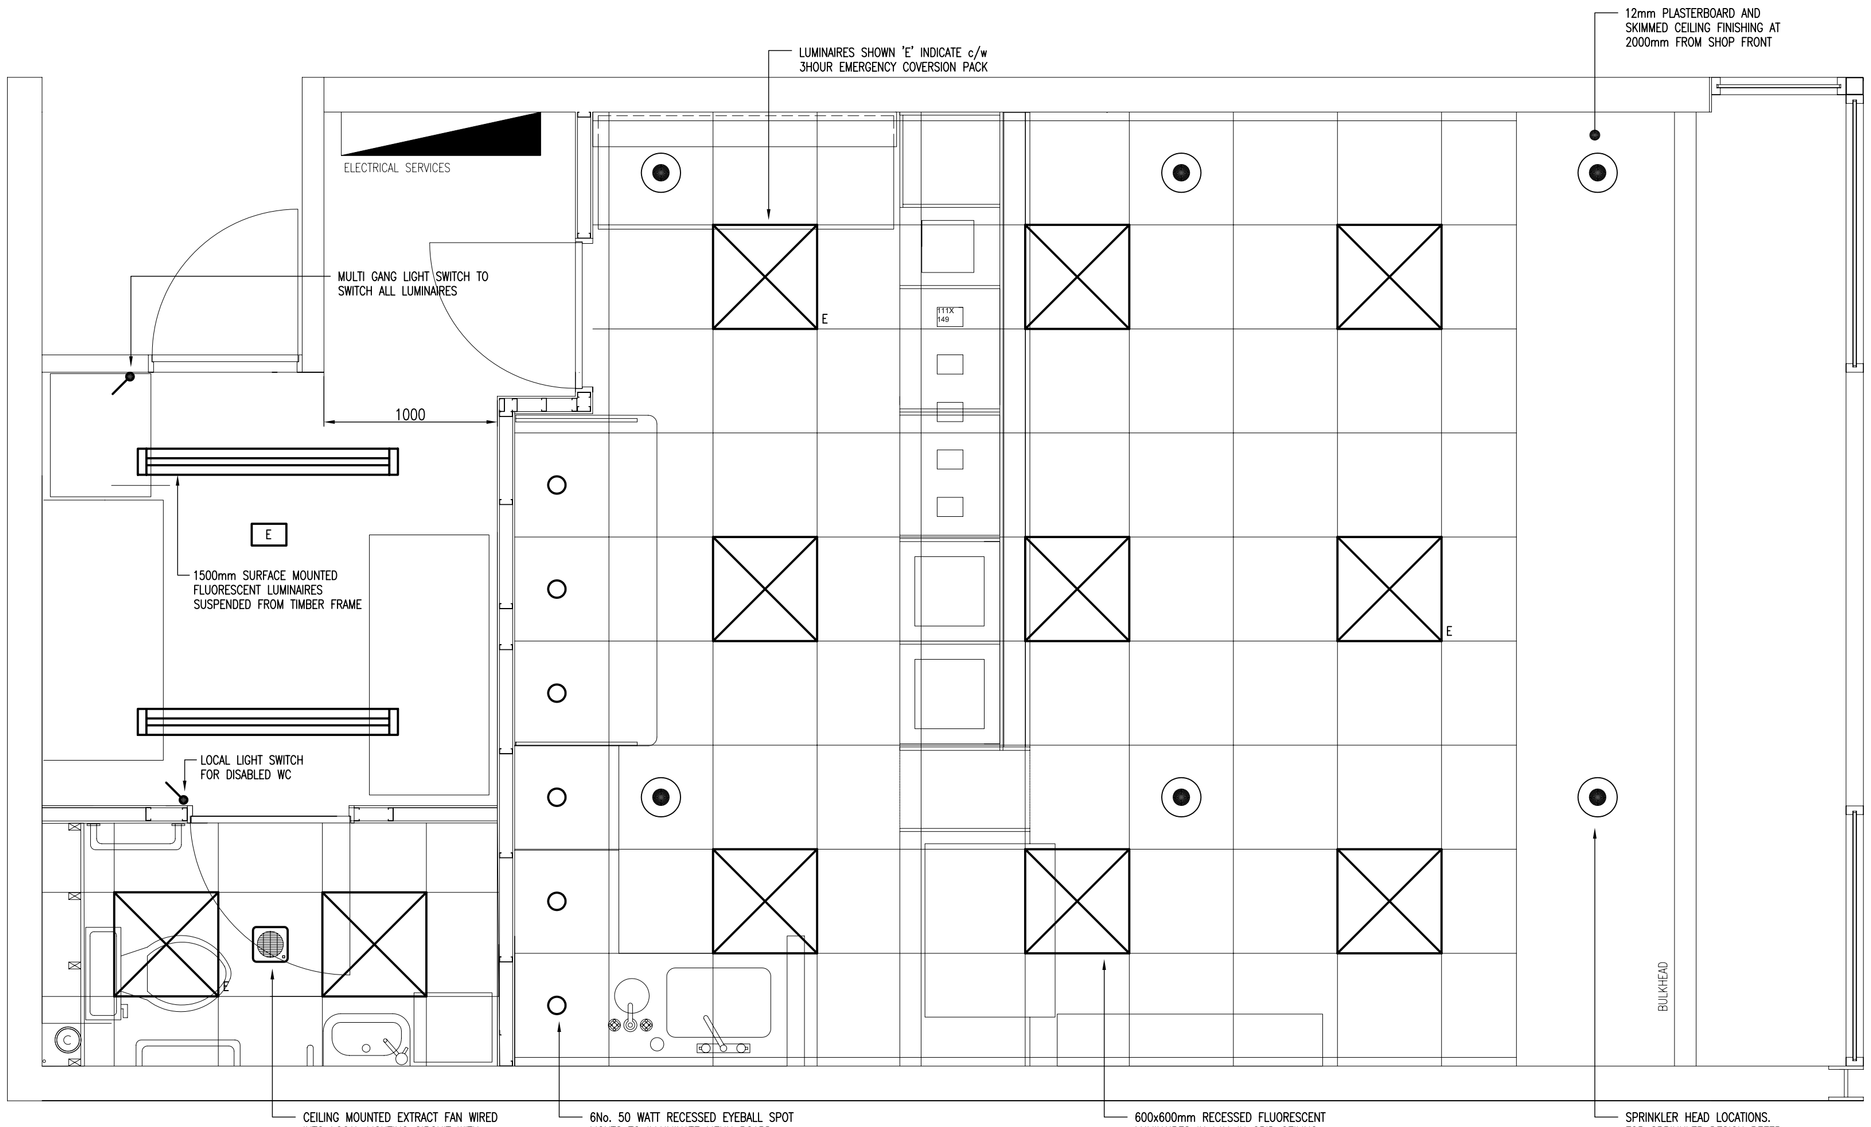

REFLECTED CEILING PLAN LAYOUT

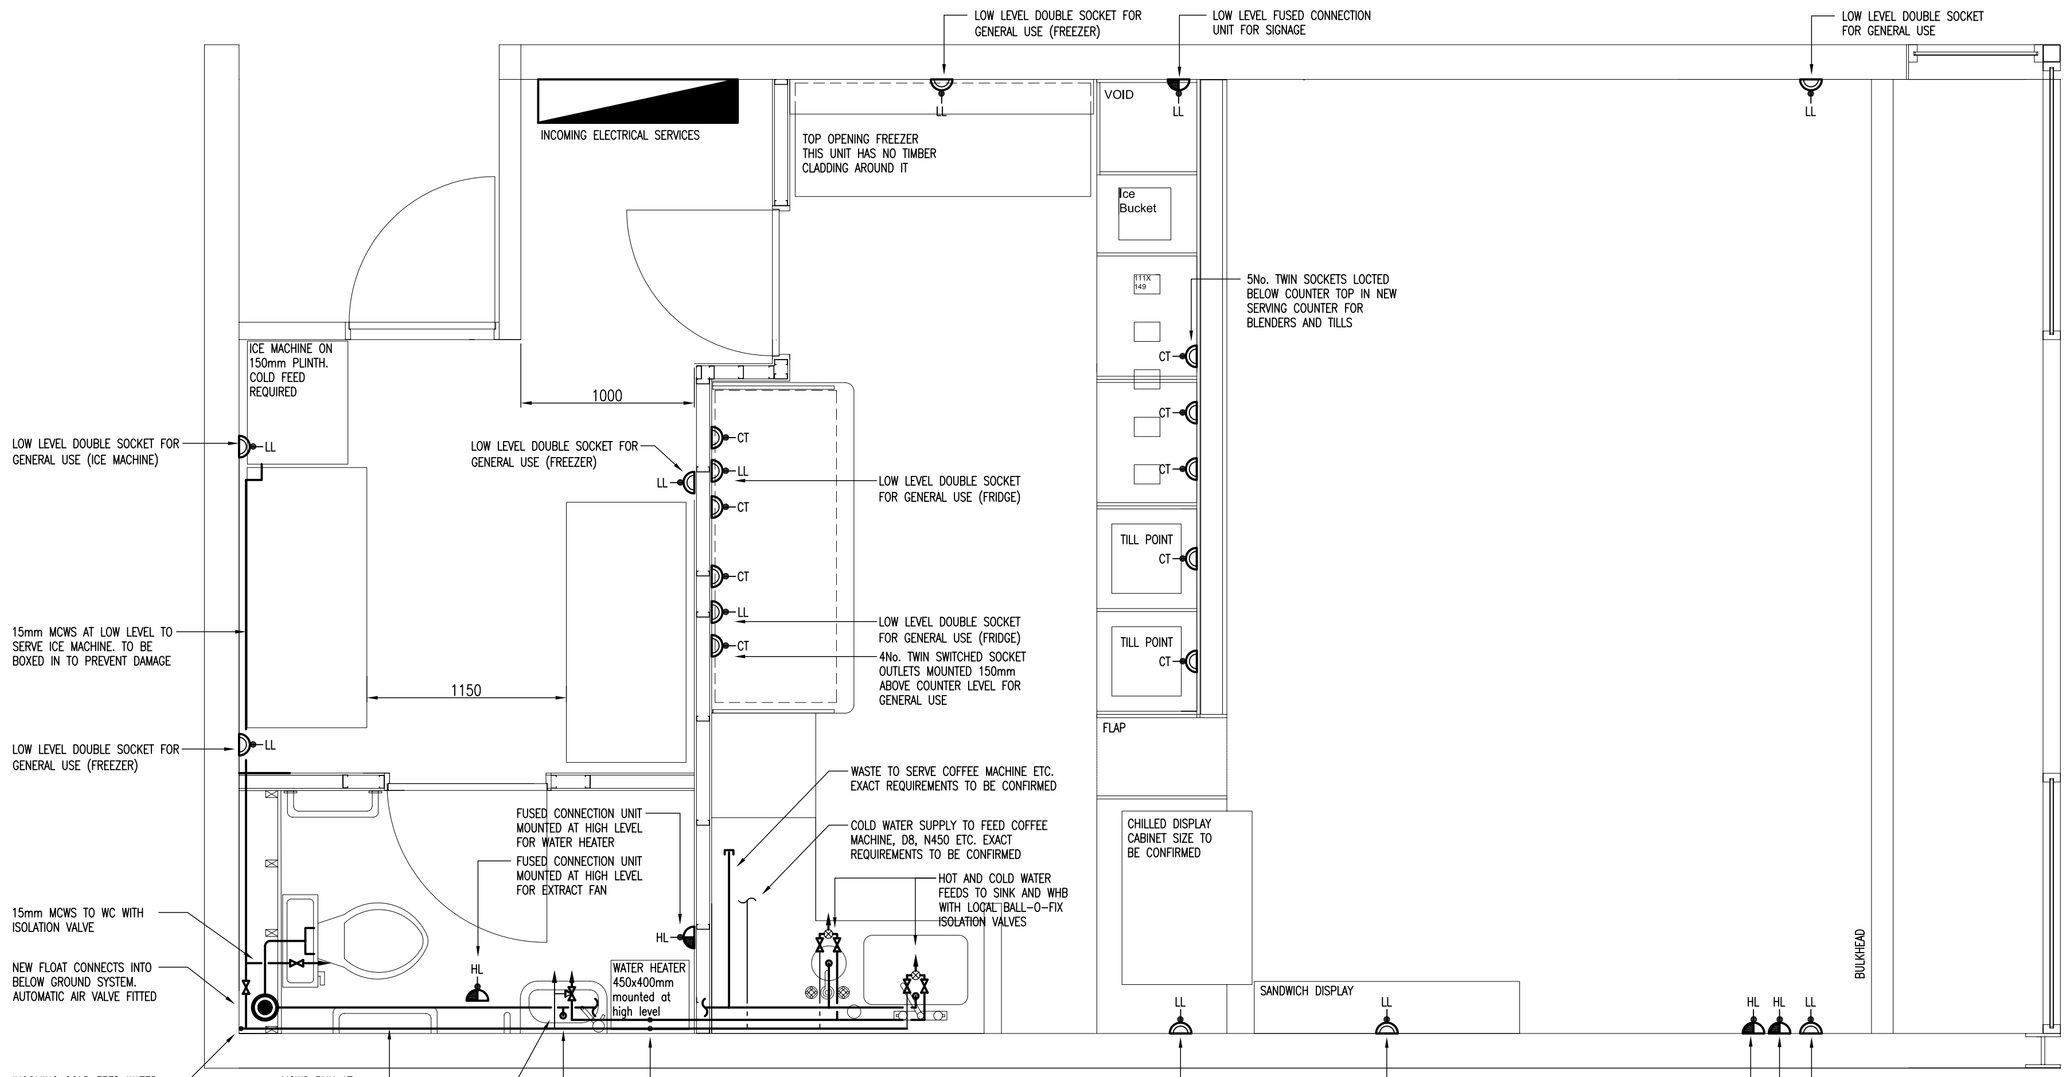

MECHANIICAL AND ELECTRICAL INSTALLATION

Notes:

1. This drawing is subject to copyright and is not to be reproduced in part or whole without approval.
2. Do not scale this drawing - check all dimensions on site.
3. This drawing shall be read in conjunction with the project specification (s) and all other contract documentation.
4. All dimensions are in millimeters unless otherwise stated.

Rev:	Date:	Status/Amendments:	By:
P4	17/07/07	LAYOUT AMENDED TO INCORPORATE DISABLED WC TO BACK OF HOUSE	N.P
P3	01/07/07	ENTRANCE AMENDED, EMERGENCY LIGHTING ADDED	N.P
P2	25/06/07	FLOOR RAISED TO REDUCE IMPACT OF ENTRANCE RAMP	N.P
P1	25/06/07	PRELIMINARY ISSUE	N.P

Preliminary Issue

CLARKE GOUGH INTERIORS
Shop, Office and Bar Fitters
info@absoluteinteriors.co.uk
www.absoluteinteriors.co.uk
9 BROADLEA
DAVYHULME
MANCHESTER
M41 7BP
PHONE 0161 282 6435
FAX 0161 610 3649

Client:
REVIVE JUICE BAR

Project:
JUICE BAR
GOLDEN SQUARE
WARRINGTON

Drawing Title:
MECHANICAL & ELECTRICAL SERVICES LAYOUT

Drawn By:	Checked By:	Cad By:
N.P	A.C	N.P
Scale: 1:25	Paper Size: A1	Date Created: 25/06/07
Drawing Number: RW / 05		Drawing Revision: P4